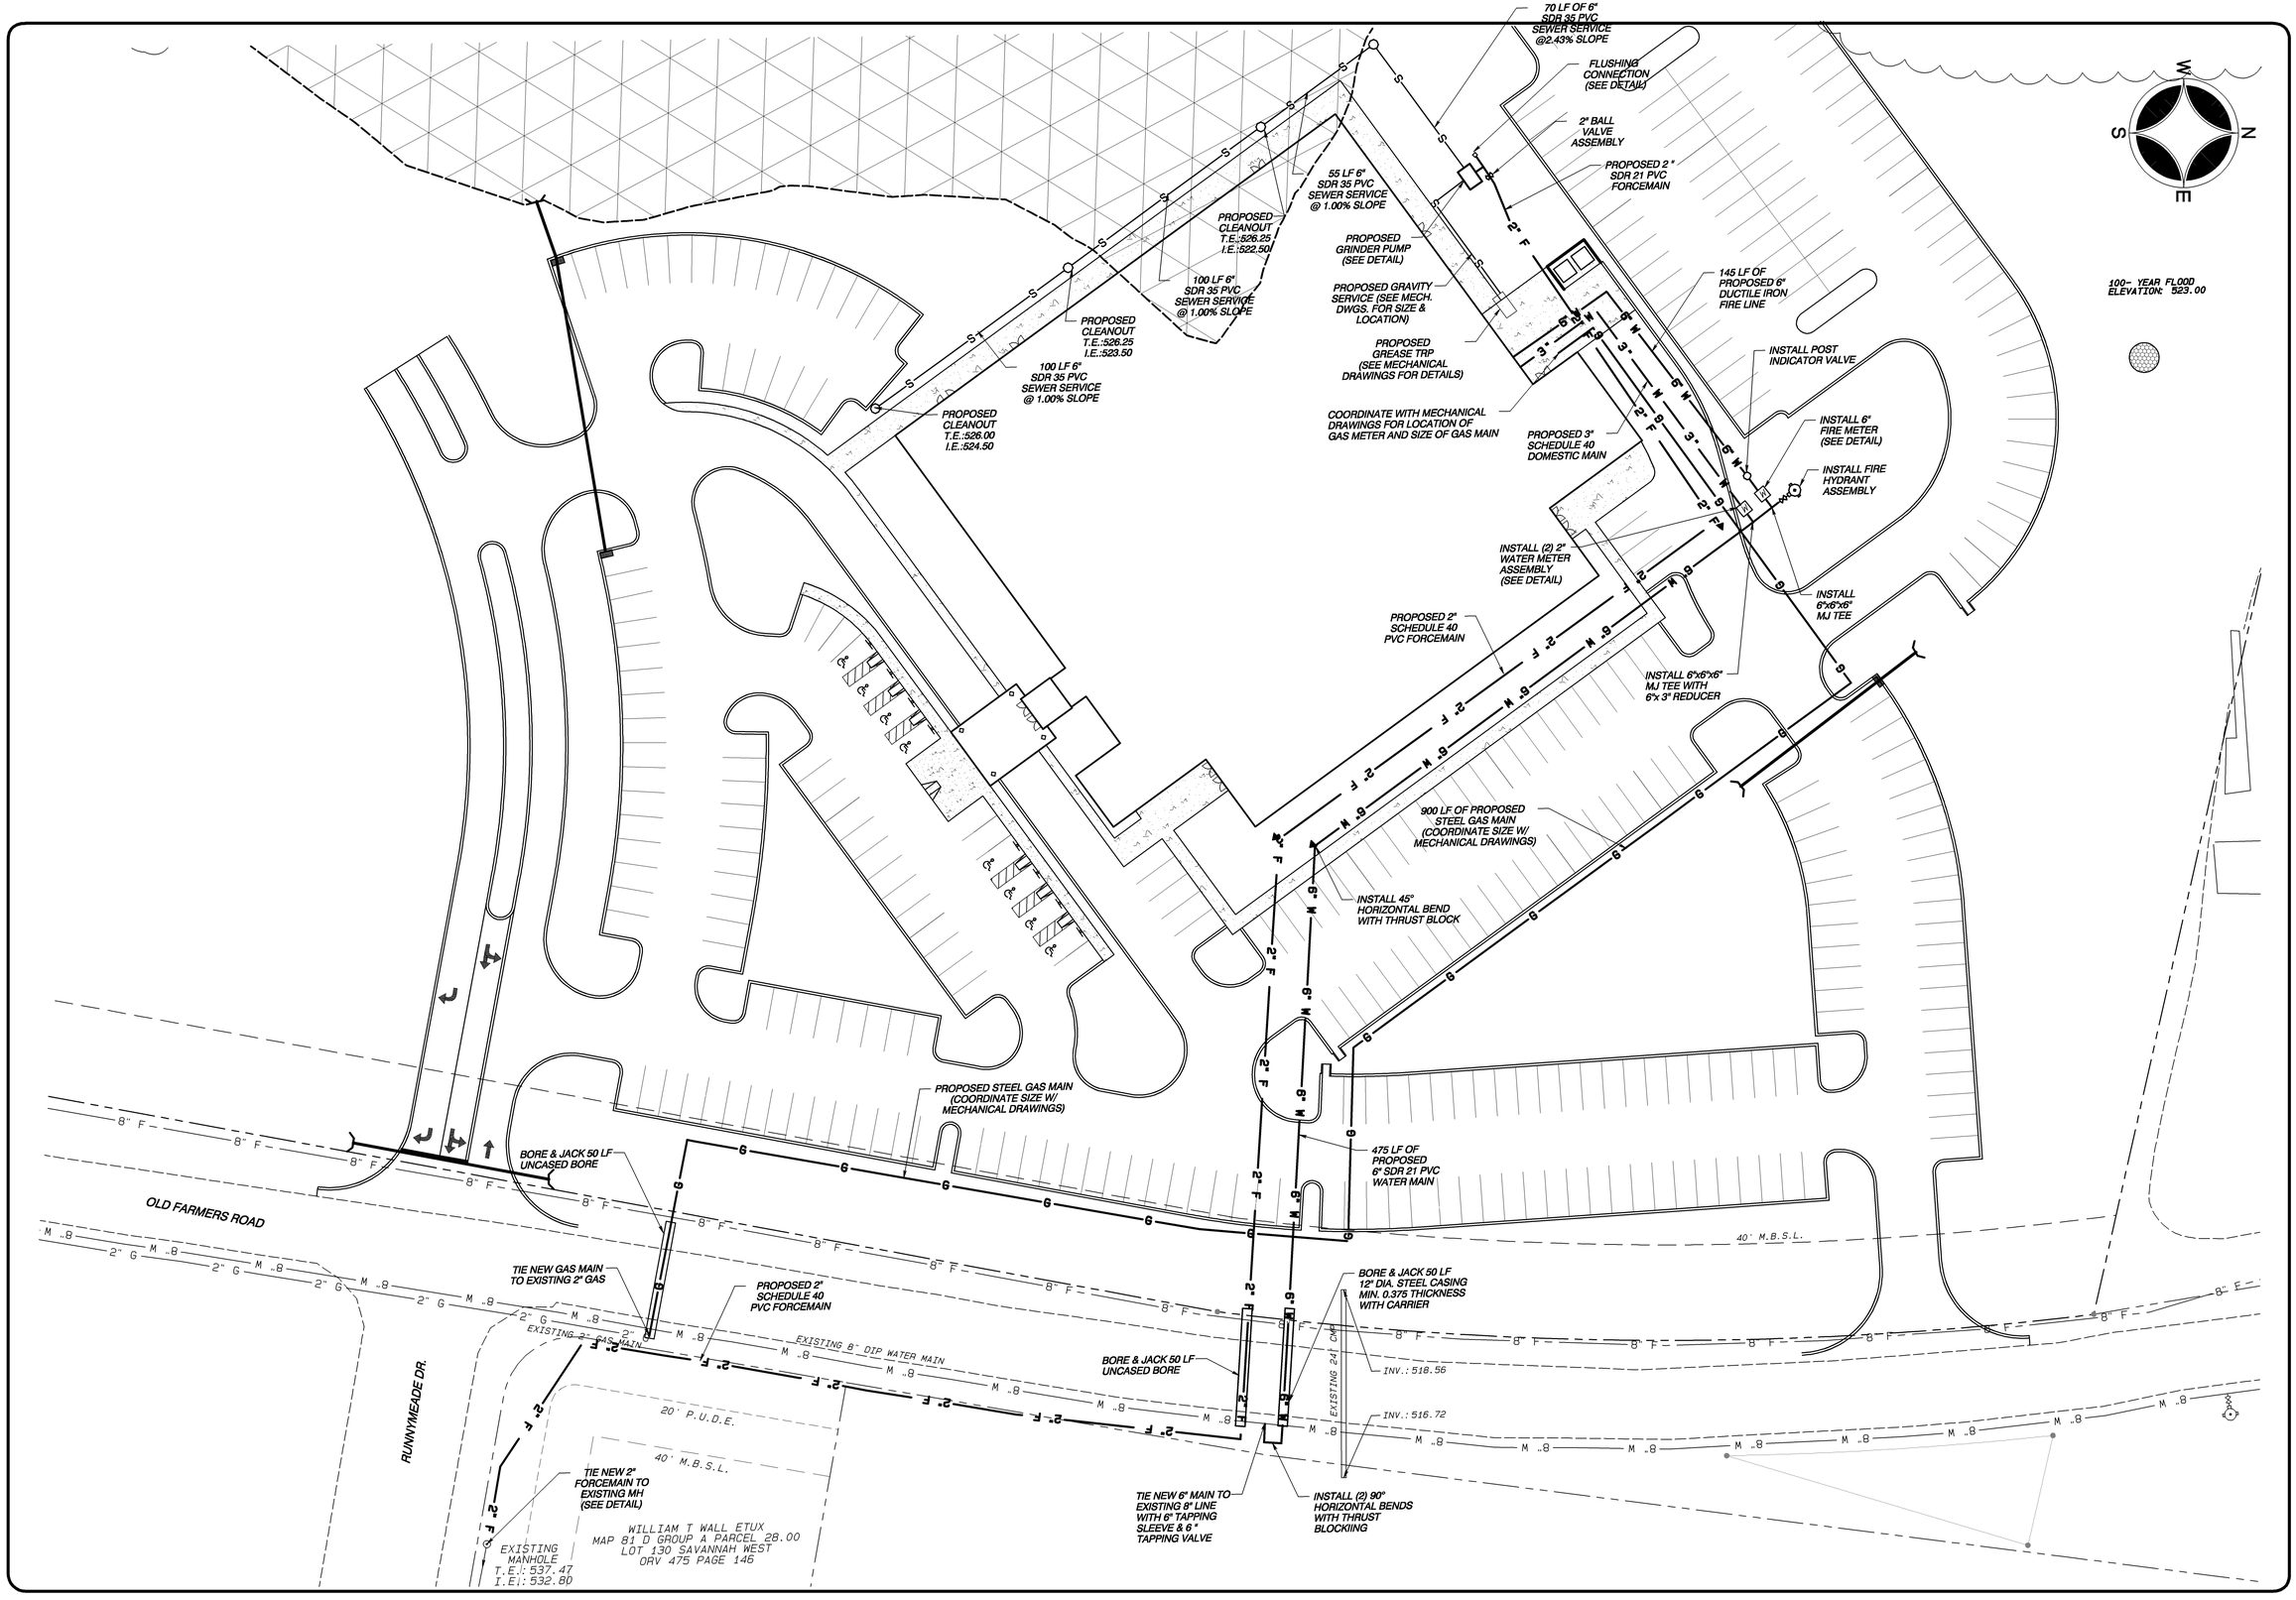

MOORE . DESIGN . SERVICES
1641 Wilma Rudolph Blvd. . P.O. Box 691 . Clarksville, TN 37041-0691
Phone: 931-648-9411 . Fax: 931-647-6756 . www.mooreengr.com

HILLDALE BAPTIST CHURCH
PROPOSED FAMILY LIFE CENTER
UTILITY PLAN
DATE: JUNE 4, 2007
MONTGOMERY COUNTY, TENNESSEE

DRAWN BY: DDI CHECKED BY: JEB File: Hilldale Baptist.pro Project #: 703-12

NO.	DATE:	REVISION:

GRAPHIC SCALE 1"=30'
0 30 60 90

JAMES E. BAGWELL
REGISTERED ENGINEER
AGRICULTURE
NO. 104170
STATE OF TENNESSEE

C 1.00